PALM APARTMENTS
ISLAMABAD
PROPOSAL PLANS

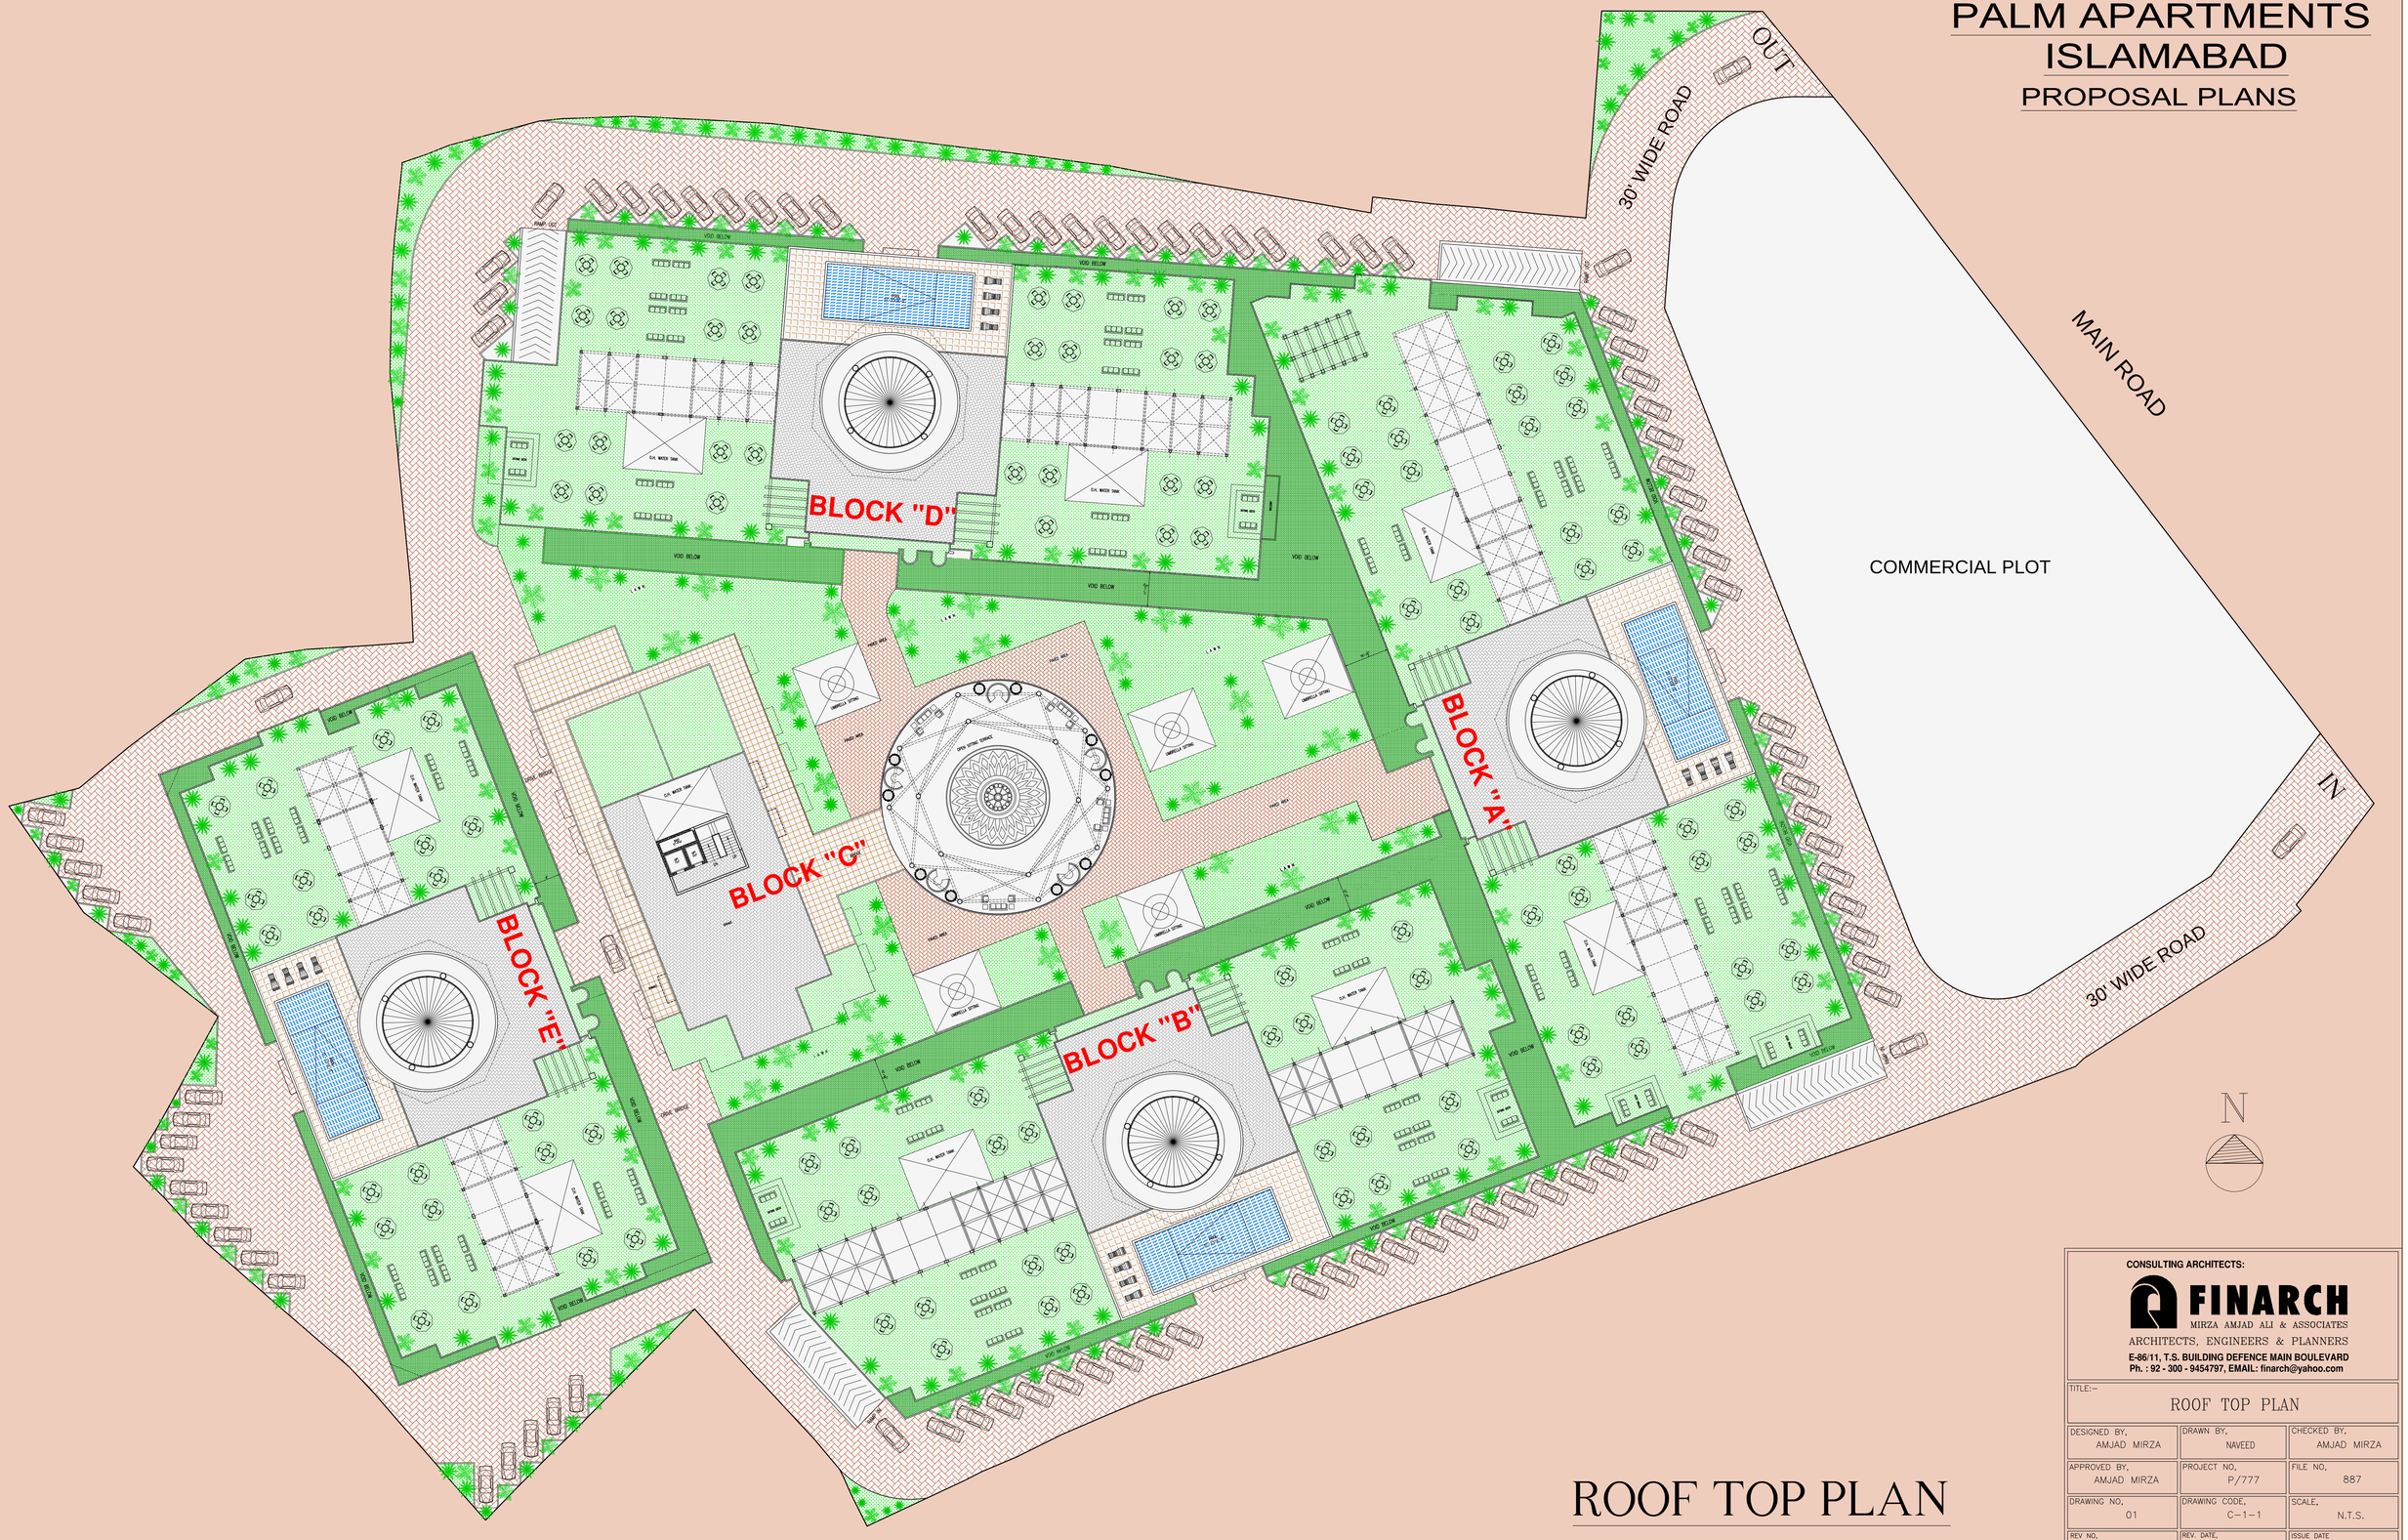

ROOF TOP PLAN

CONSULTING ARCHITECTS:

FINARCH

MIRZA AMJAD ALI & ASSOCIATES

ARCHITECTS, ENGINEERS & PLANNERS

E-86/11, T.S. BUILDING DEFENCE MAIN BOULEVARD

Ph. : 92 - 300 - 9454797, EMAIL: finarch@yahoo.com

TITLE:- ROOF TOP PLAN		
DESIGNED BY, AMJAD MIRZA	DRAWN BY, NAVEED	CHECKED BY, AMJAD MIRZA
APPROVED BY, AMJAD MIRZA	PROJECT NO, P/777	FILE NO, 887
DRAWING NO, 01	DRAWING CODE, C-1-1	SCALE, N.T.S.
REV NO, 00	REV. DATE, 1- 2-	ISSUE DATE 1- 20/01/2017 2-